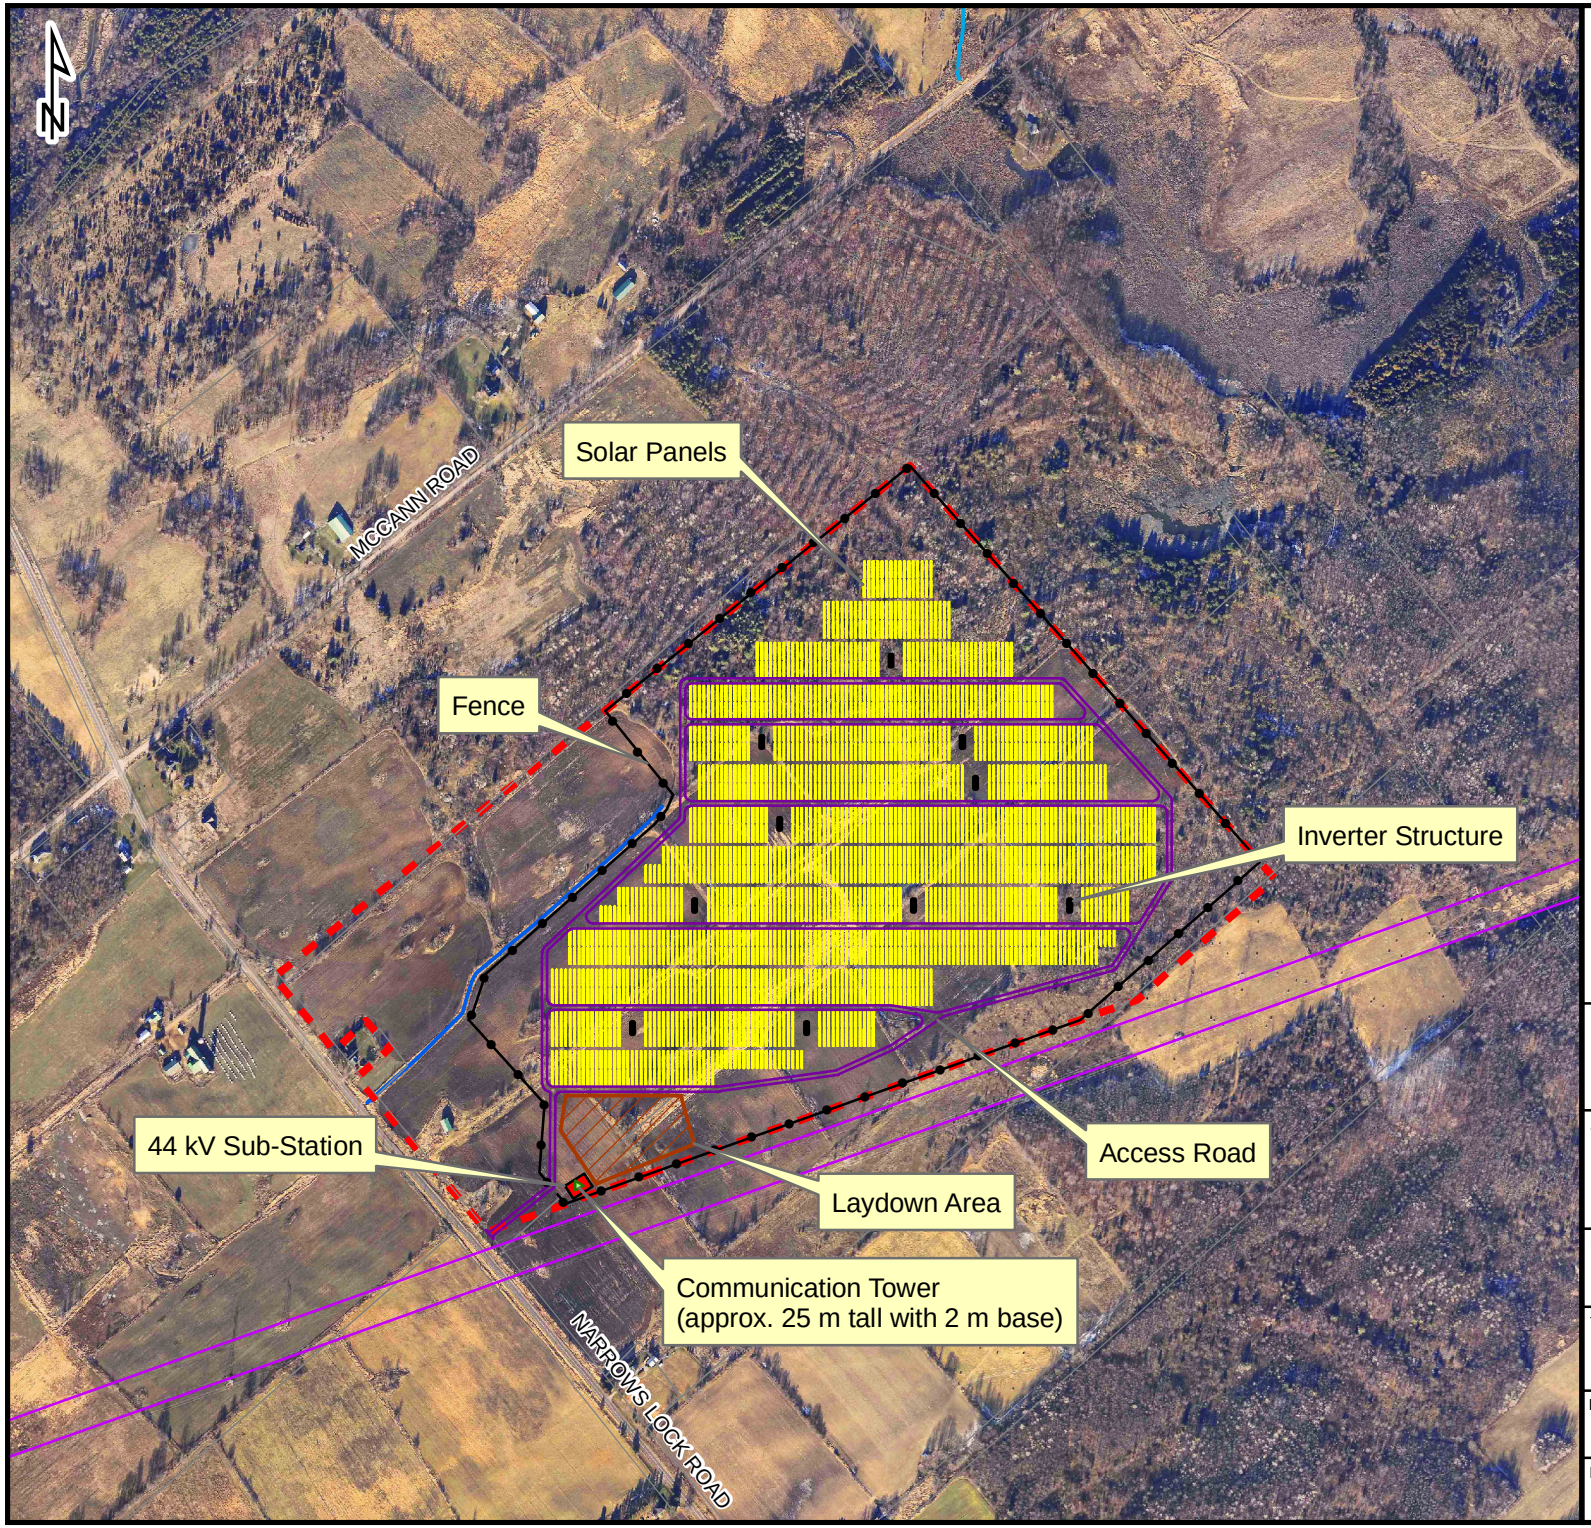

Legend

- Hydro Line
- Ditch
- Watercourse
- Parcel
- Project Location Boundary

Note: Solar panel layout dated Aug. 23, 2012
Aerial photo dated Dec. 2011

Sun Edison™ simplifying solar

GENIVAR

Scale:
0 100 200 300 400 500 m
1:10,000

Project:
SunE Newboro 1 Solar Farm

Title:
Site Plan

Project No.:	Date:
111-18739-00	September 7, 2012
Revision No.:	Drawing No.:
1	1